CEILING FIXTURE LEGEND

- 1 X 4 FLUORESCENT LIGHT FIXTURE
- 2 X 4 FLUORESCENT LIGHT FIXTURE
- 2 X 2 FLUORESCENT LIGHT FIXTURE
- SUSPENDED STRIP PENDANT
- STRIP FLUORESCENT LIGHT FIXTURE
- WALL MOUNTED FLUORESCENT LIGHT FIXTURE
- DECORATIVE LIGHT FIXTURE
- RECESSED LIGHT FIXTURE
- SUPPLY AIR REGISTER
- RETURN AIR GRILLE
- EXHAUST FAN
- EXIT INDICATOR
- CEILING MOUNTED TRACK LIGHTING
- RECESSED FLUORESCENT LINEAR FIXTURE
- PENDANT LIGHT FIXTURE
- DECORATIVE LIGHT FIXTURE

NOTES

1. ALL RECESSED LIGHT FIXTURES, SPRINKLER HEADS AND PENDANT LIGHT FIXTURES IN THE CEILING TILE ARE CENTERED IN THE TILE UNLESS NOTED OTHERWISE.
2. THE PLACEMENT OF ALL CEILING MOUNTED LIGHT FIXTURES SHALL BE COORDINATED WITH DOOR SWINGS.
3. PROVIDE NEW CEILING TO COMPLETE CEILING TO WALLS. CEILING TO MATCH EXISTING

CEILING TYPES

1. GYP. BD.
2. 2'x2' A.C.T.
3. SUSPENDED PANEL SYSTEM 2'X2' BLACK A.C.T. 6" ABOVE TOP OF PANEL SYSTEM
4. CURVED SUSPENDED PANEL SYSTEM 2'X2' BLACK A.C.T. 6" ABOVE TOP OF PANEL SYSTEM
5. EXPOSED CEILING
6. MATCH EXISTING CEILING SYSTEM
7. 2'x2' METAL CEILING TILE

KEY

(1 | 8'-0") HEIGHT — CEILING TYPE

2 ENLARGED REFLECTED CEILING PLAN

SCALE: 3/16" = 1'-0"

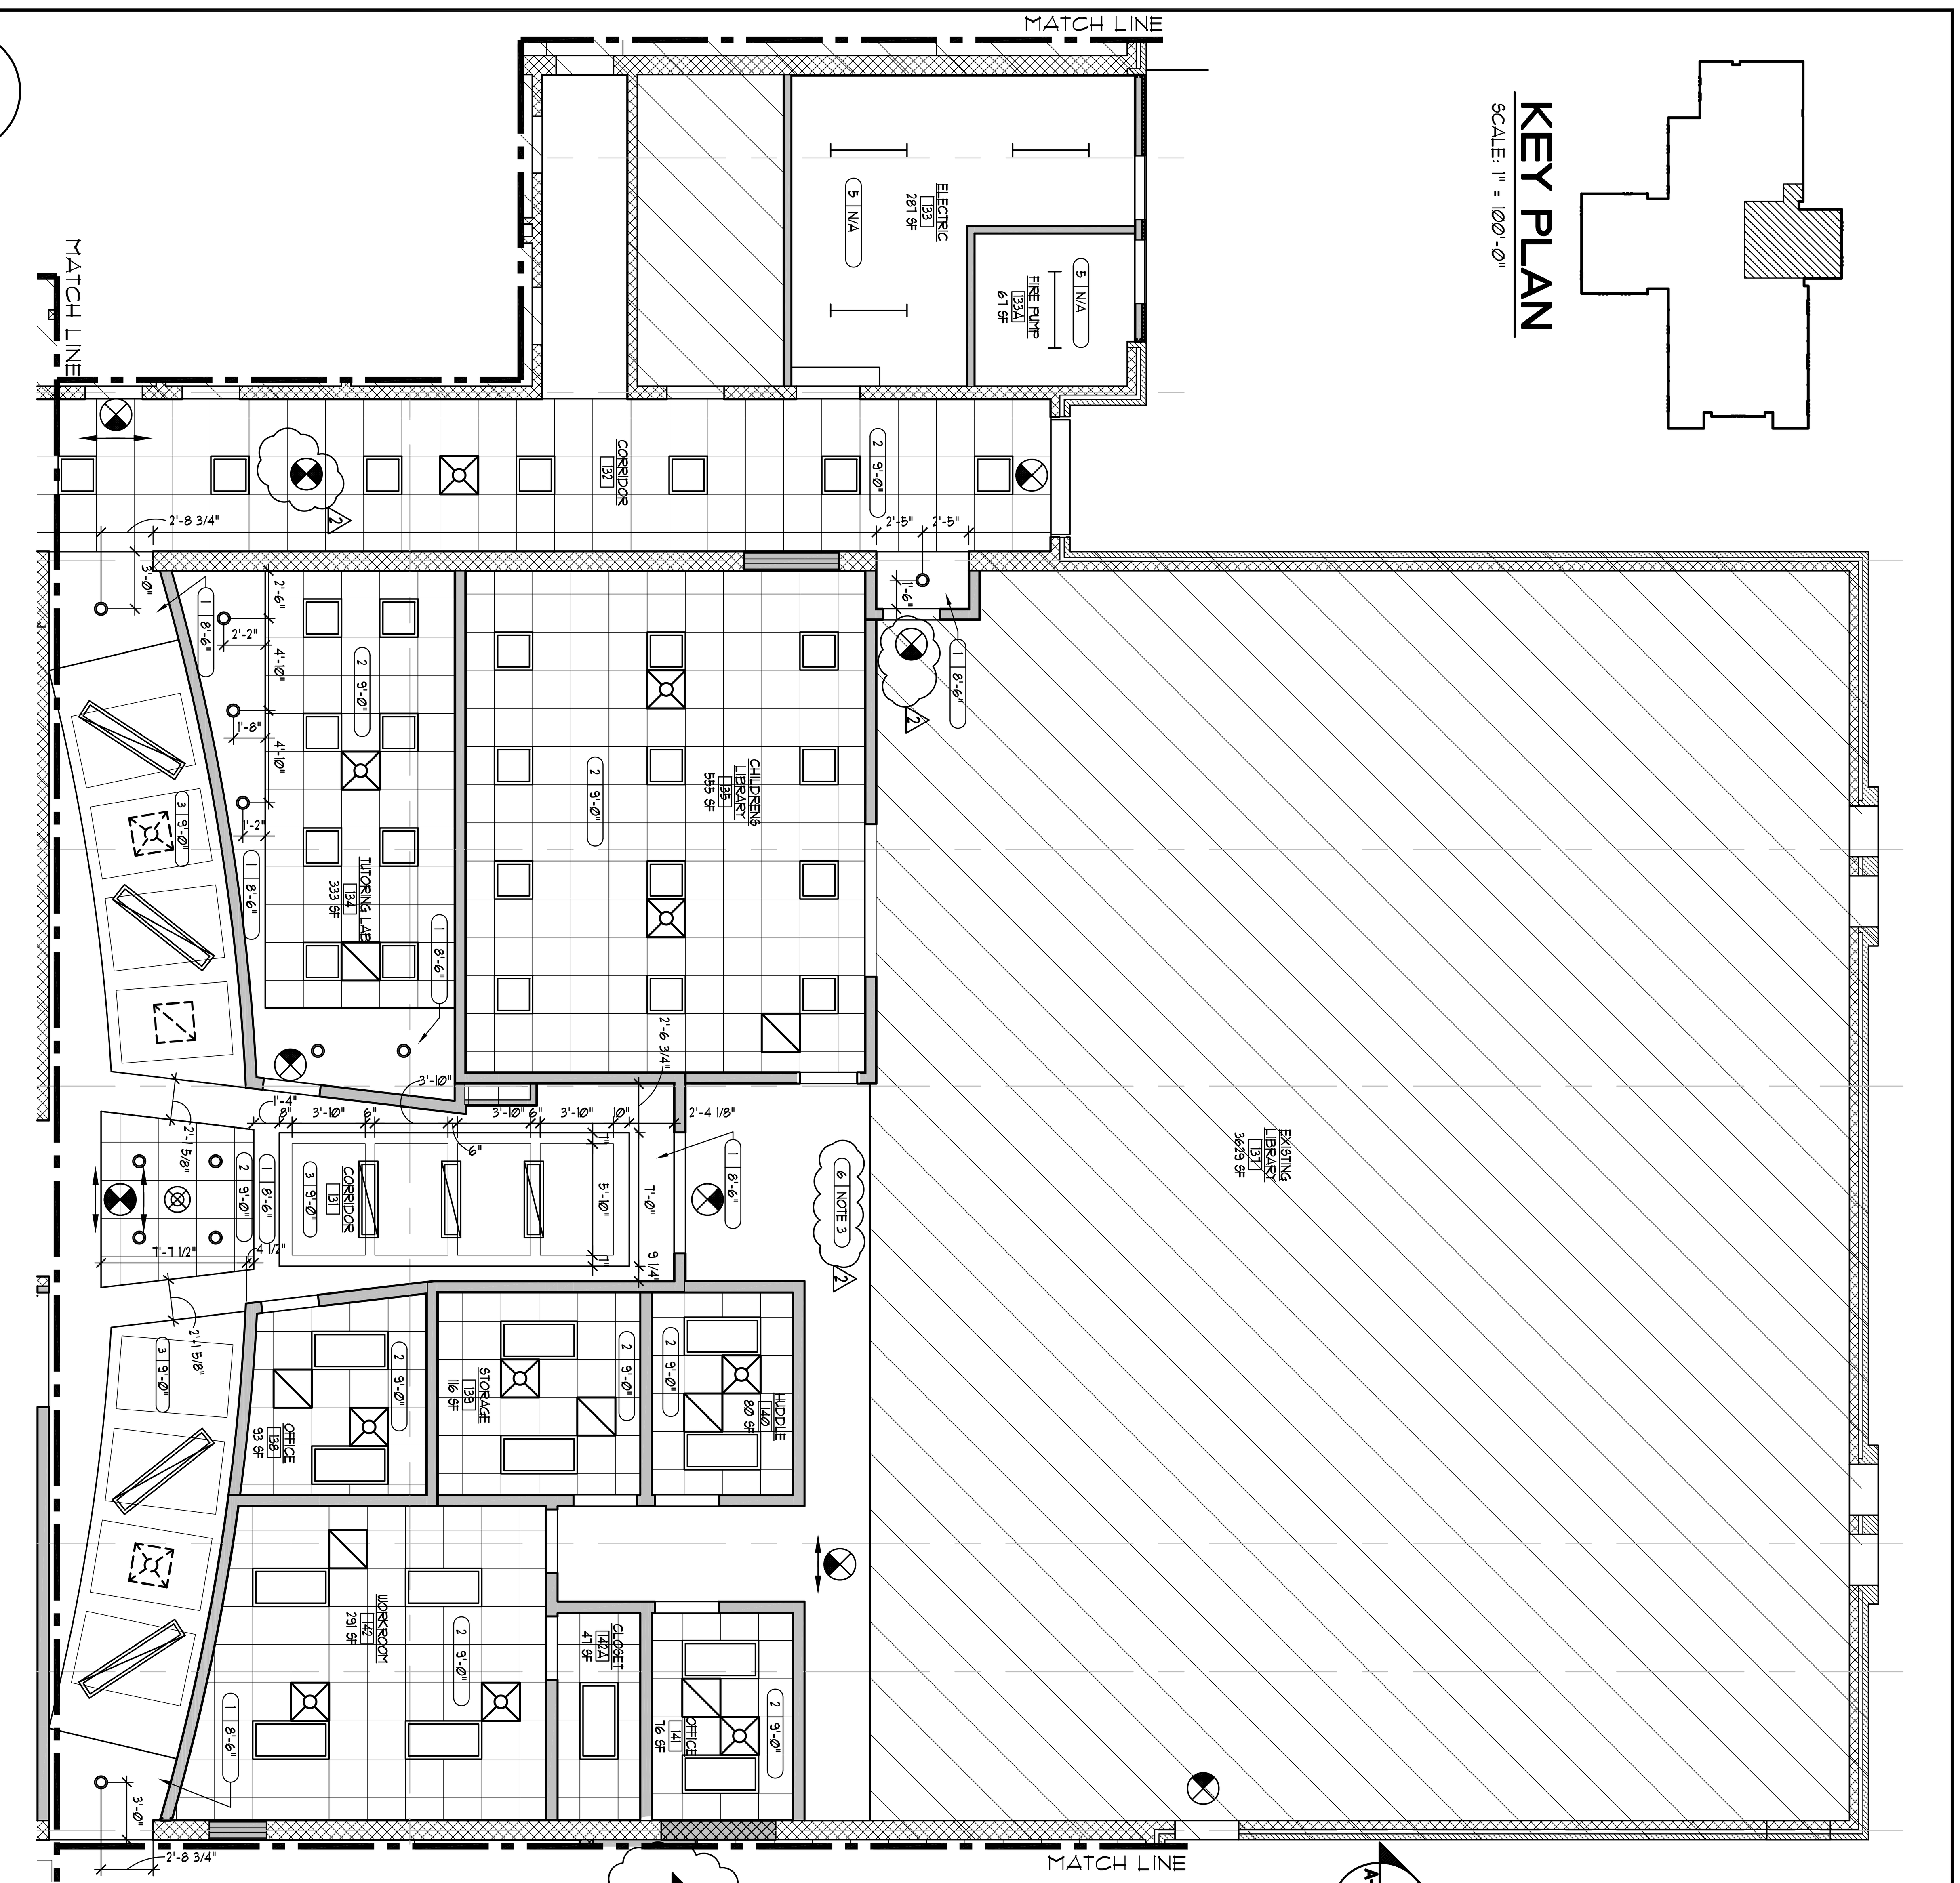

1 ENLARGED REFLECTED CEILING PLAN

SCALE: 3/16" = 1'-0"

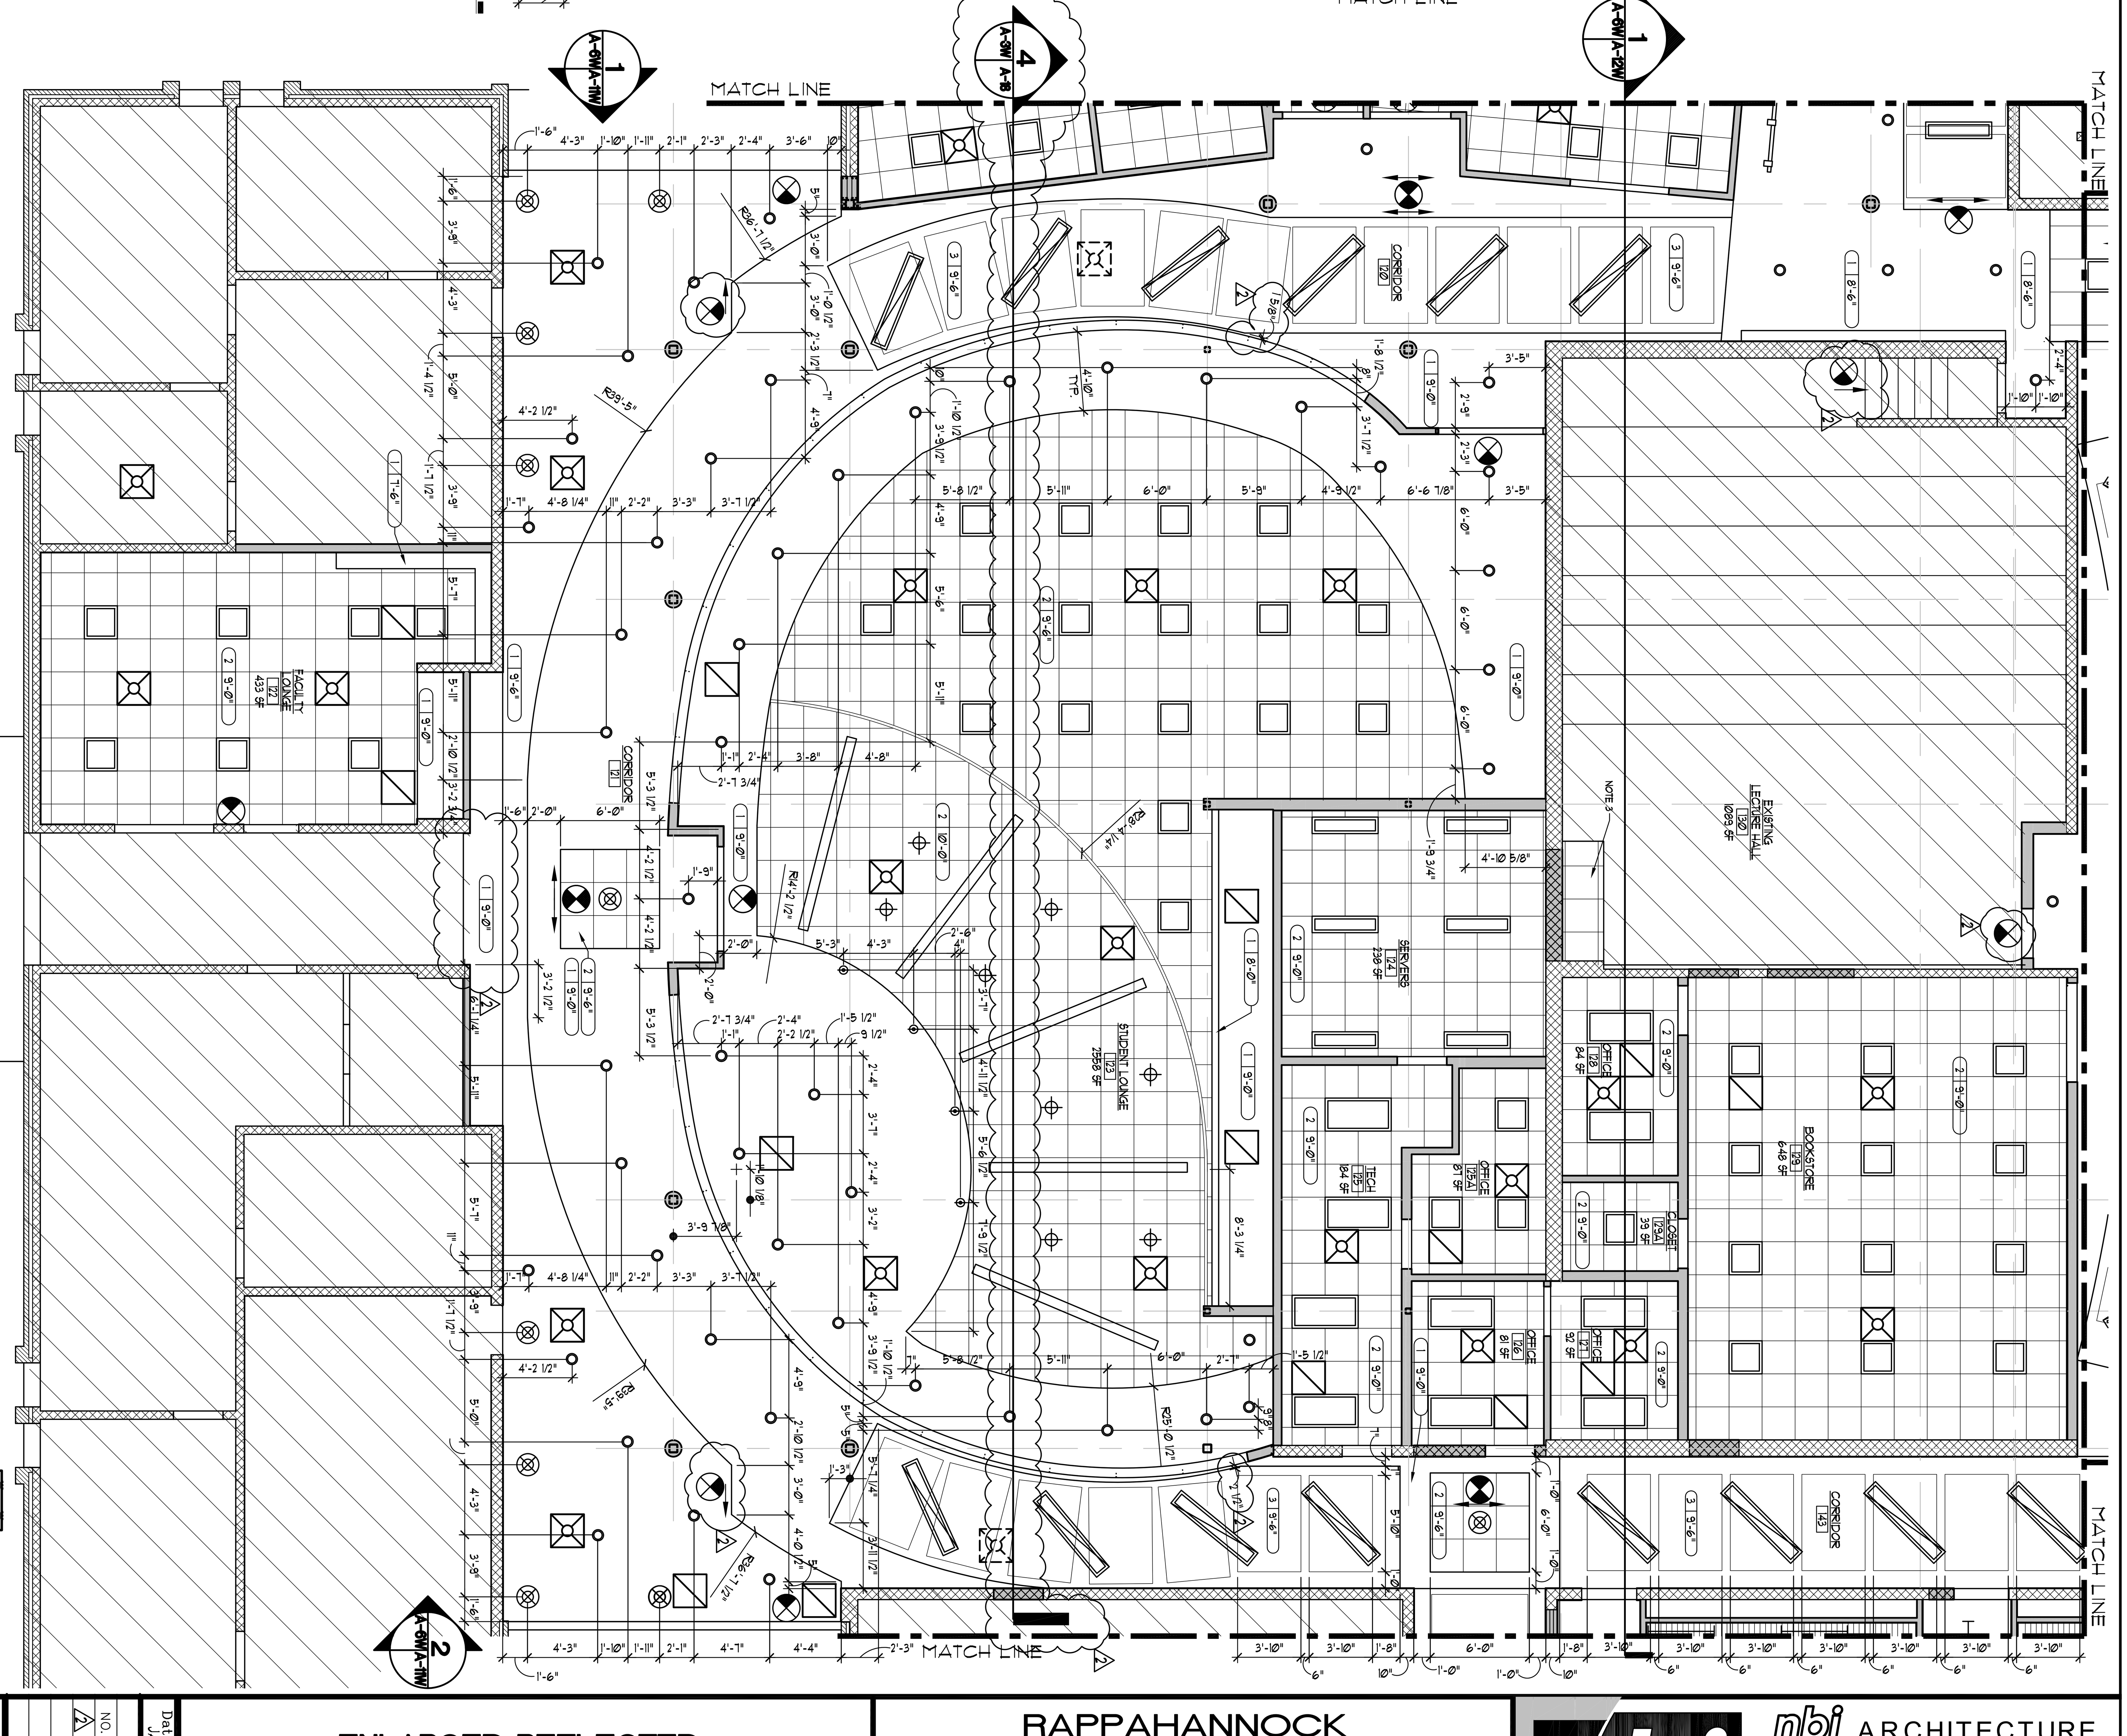

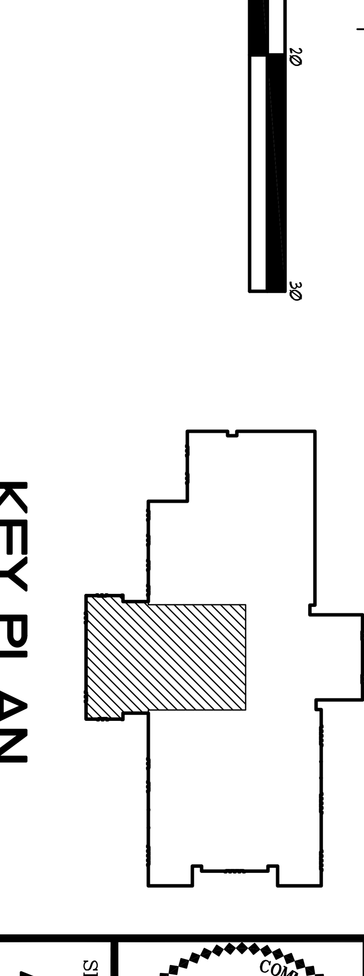

Sheet	A-8W
File Number	RCC-A8W-PLAN
Date:	JANUARY 13, 2010

COMMONWEALTH OF VIRGINIA — STEPHEN FLOYD CYBULSKI Lic.NO.013047 — ARCHITECT

NO.	REVISIONS DATE
2	REV. WORK 3/3/2010

ENLARGED REFLECTED CEILING PLANS
WARSAW CAMPUS

RAPPAHANNOCK COMMUNITY COLLEGE
CAMPUS RENOVATIONS
WARSAW + GLENNS, VIRGINIA
PC: 260-17712

nbj ARCHITECTURE
A Professional Limited Company
GROVE PARK SQUARE
11537-B NUCKOLS ROAD
Glen Allen, Virginia 23059
☎(804) 273-9811 fax: (804) 273-9843